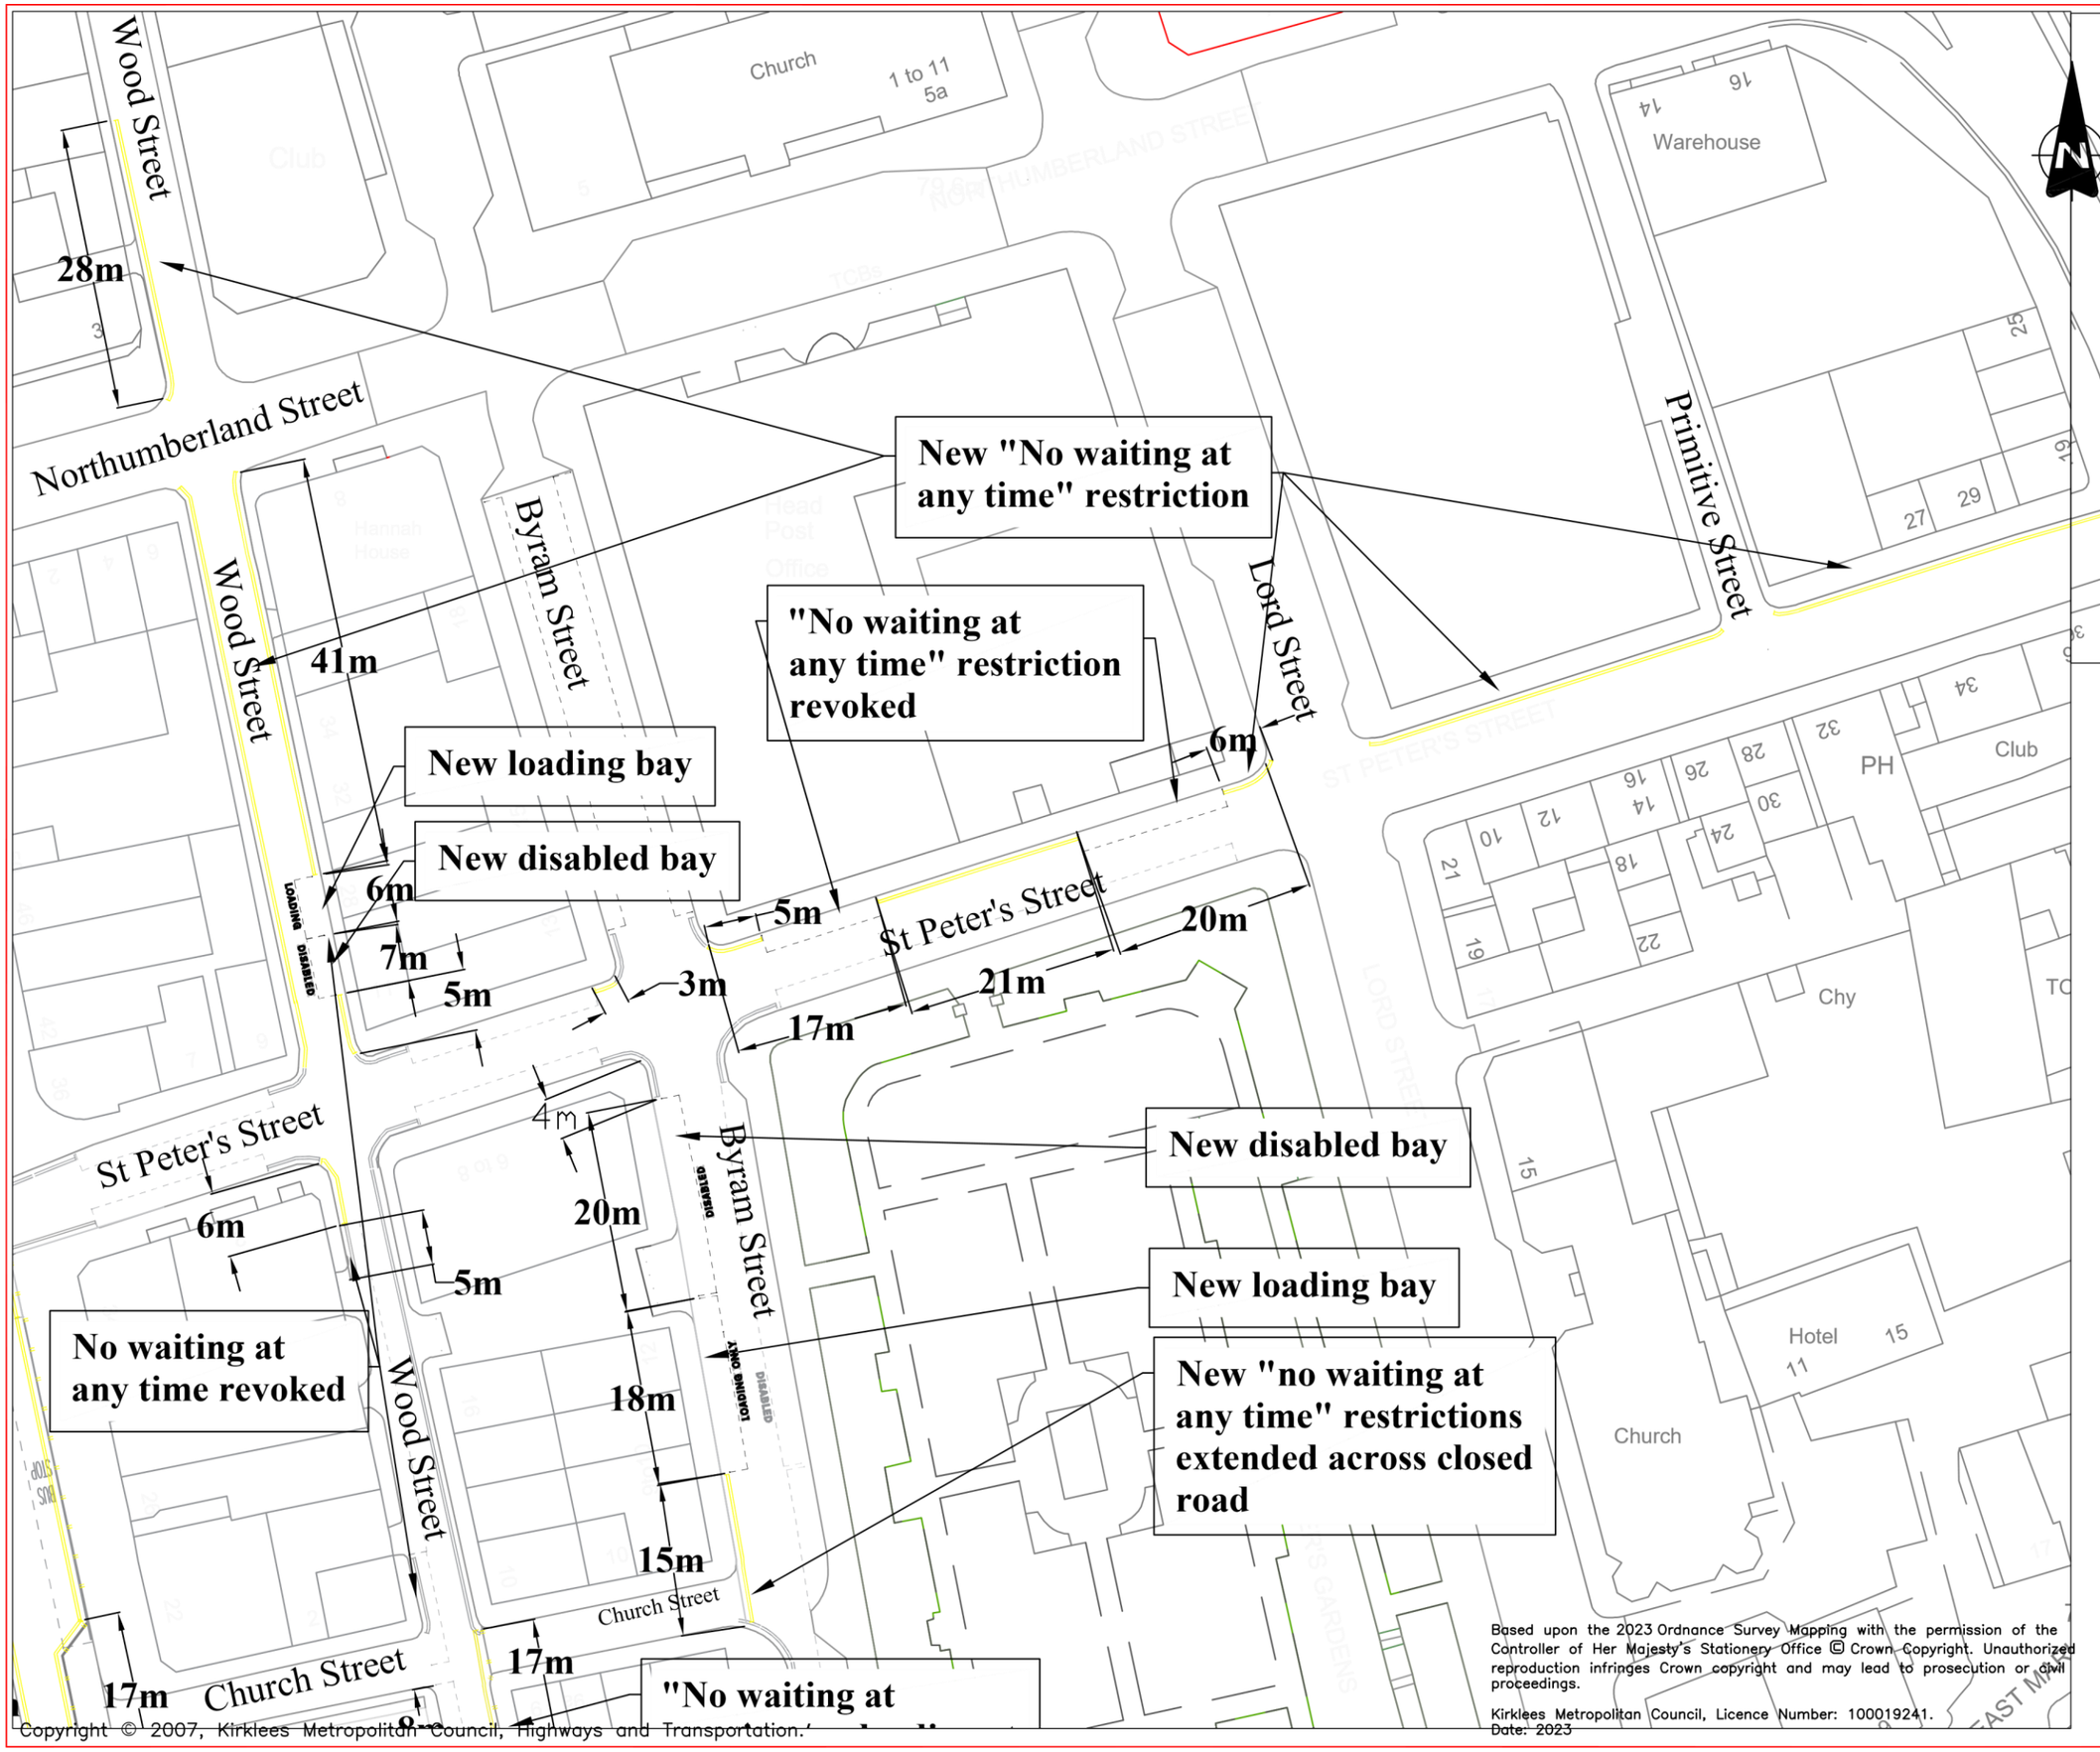

Based upon the 2023 Ordnance Survey Mapping with the permission of the Controller of Her Majesty's Stationery Office © Crown Copyright. Unauthorized reproduction infringes Crown copyright and may lead to prosecution or civil proceedings.

Kirklees Metropolitan Council, Licence Number: 100019241.
Date: 2023

Copyright © 2007, Kirklees Metropolitan Council, Highways and Transportation.

REF.	DATE	REVISIONS

Kirklees COUNCIL

Highways & Transportation
Flint Street, Fartown
Huddersfield, HD1 6LG

SECTION: Road Safety		
DRAWN: KM	CHECKED:	
SCALE: NTS	PROJECT NO.:	DATE: MAY 2023

PROJECT
Experimental Traffic Regulation Order
Stationary

TITLE
St Peter's Street, Wood Street & Byram Street

DRAWING No. TF.23.200.627

CAD No.