Drawing Number: HS/25/64639/Legal/SL1

A649 Halifax Rd – Proposed Speed Limit Change

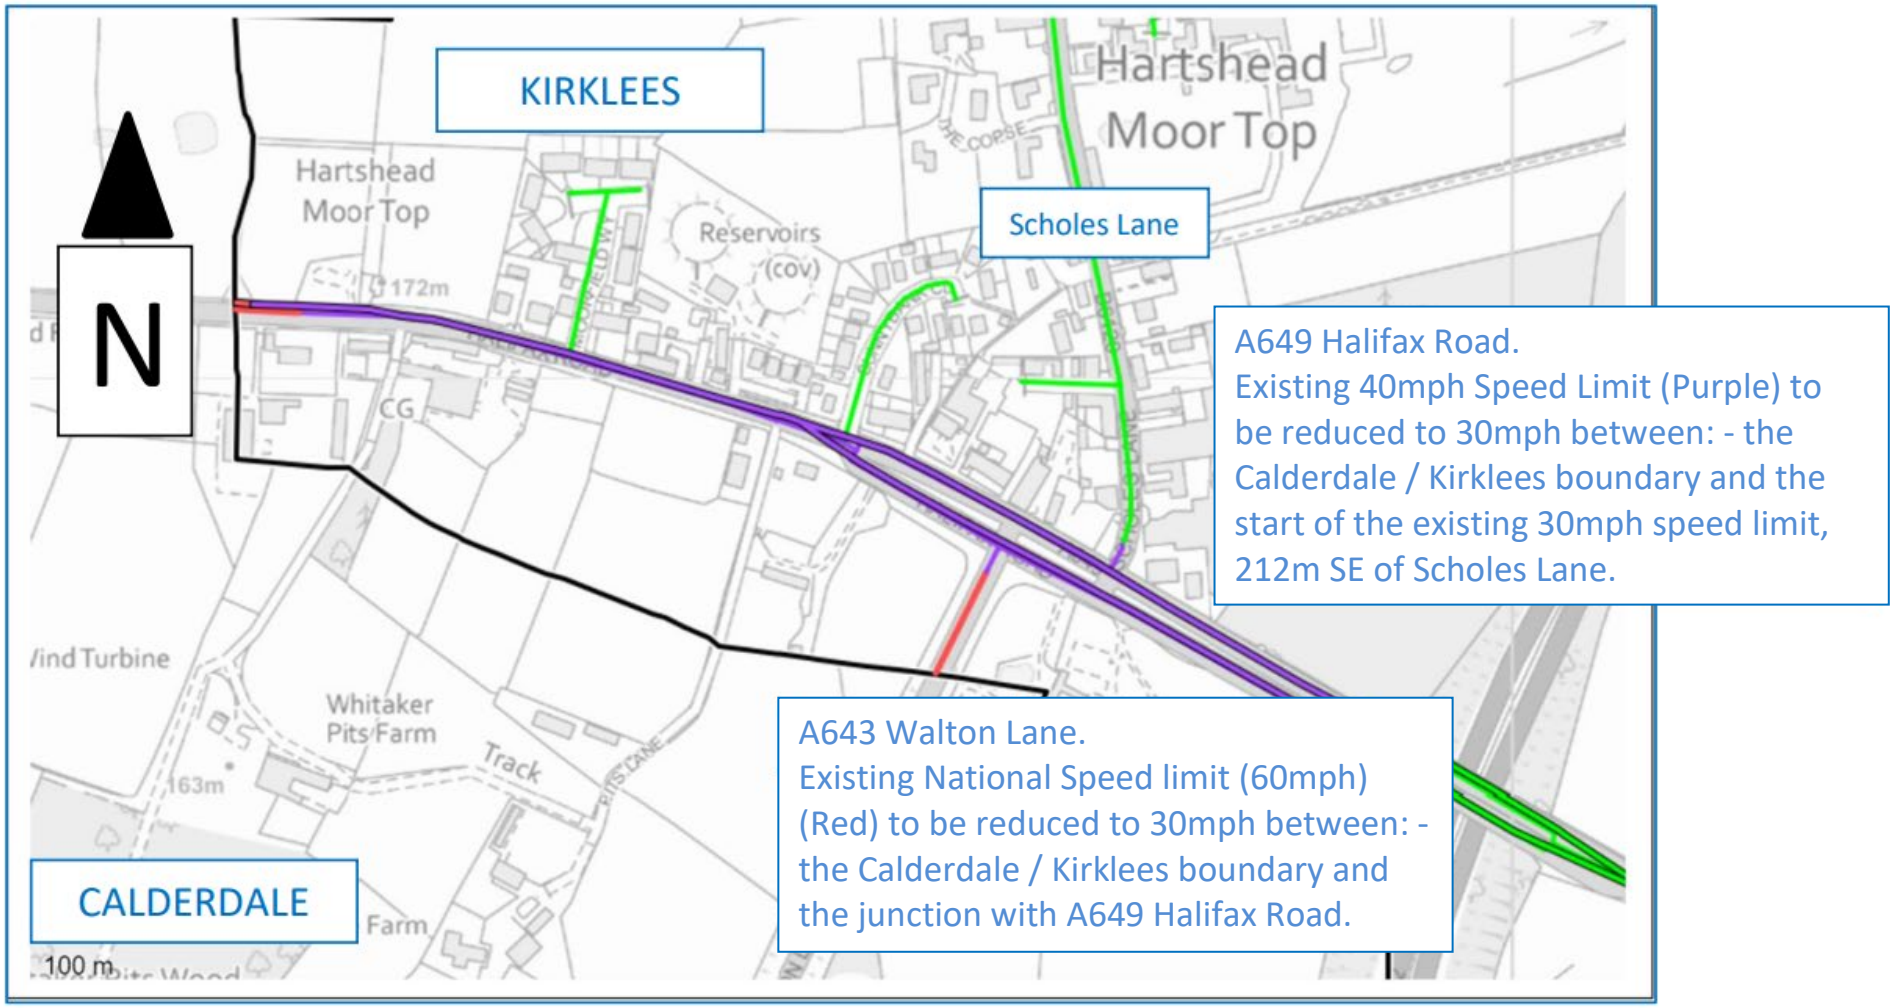

DRAWN BY: Gary Sutcliffe – 01/11/22